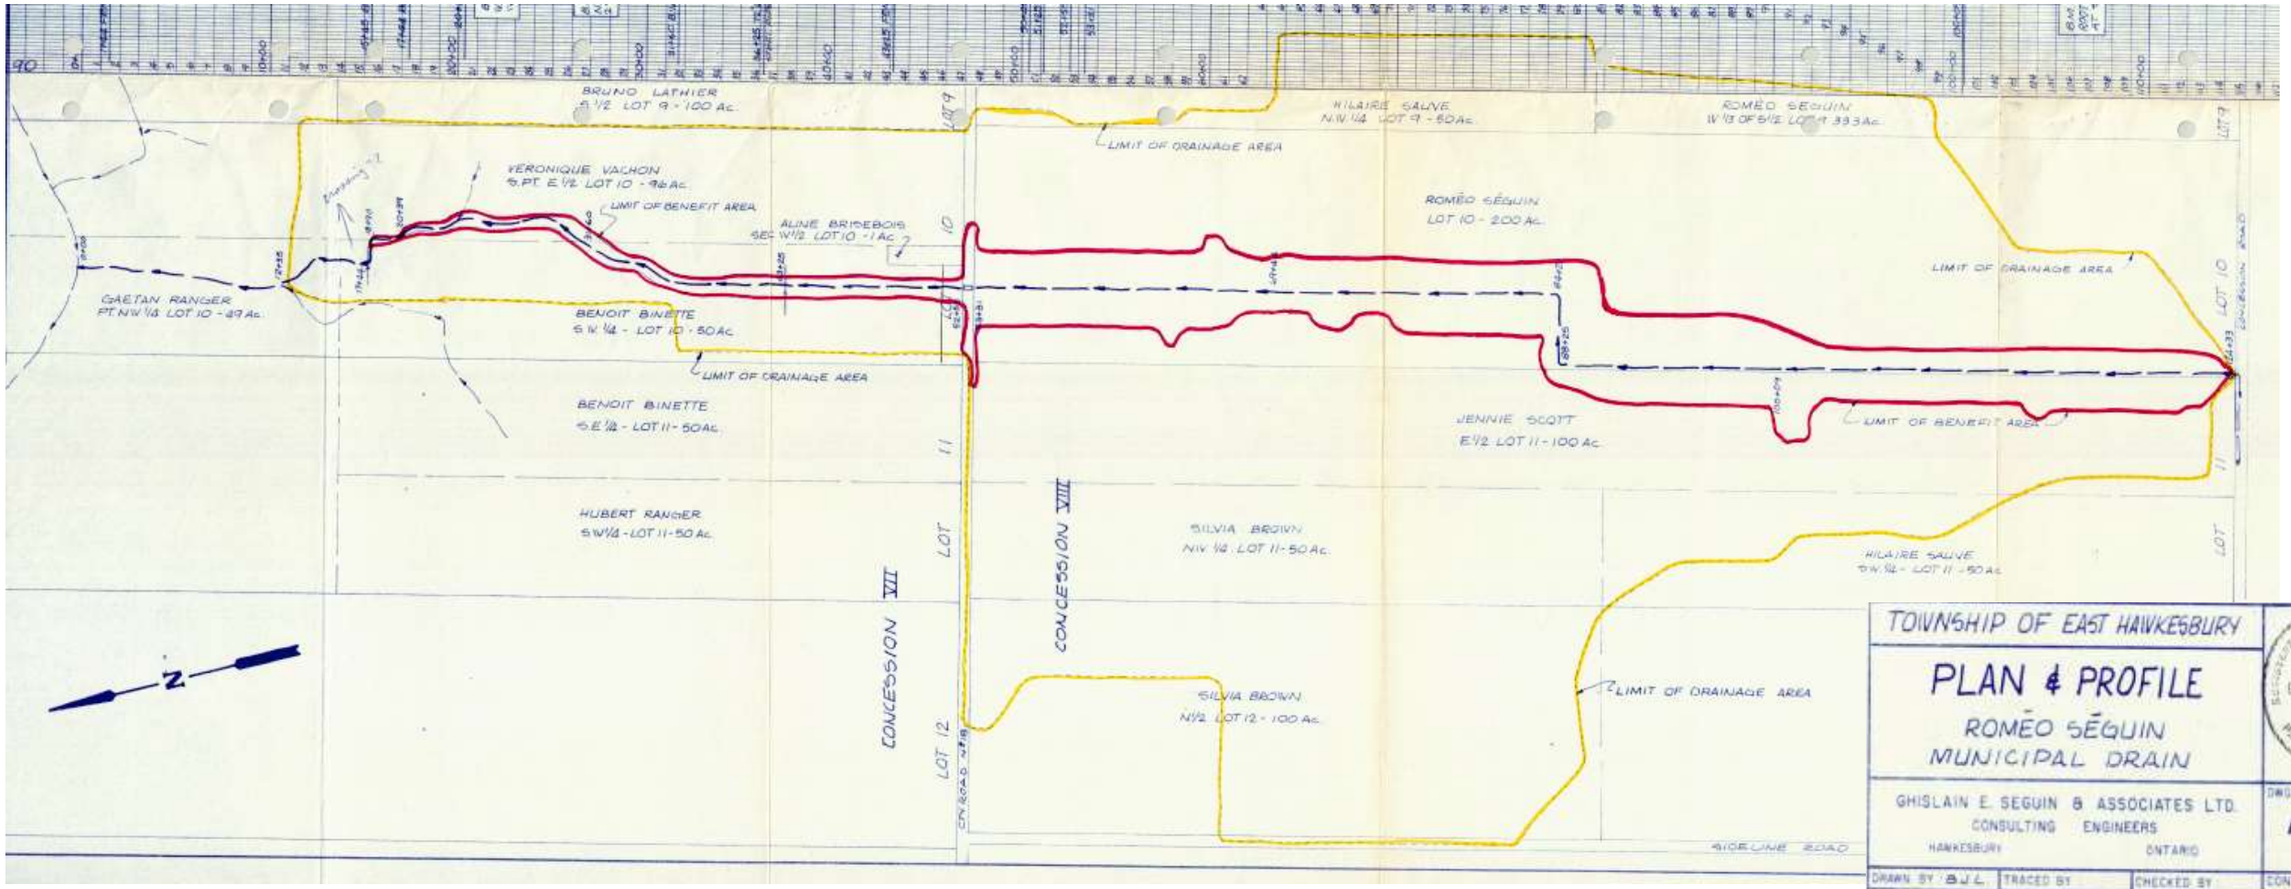

TOWNSHIP OF EAST HAWKESBURY

PLAN & PROFILE

ROMÉO SÉGUIN MUNICIPAL DRAIN

G. E. LAMELLS
Registered Professional Engineer
Province of Ontario

GHISLAIN E. SEGUIN & ASSOCIATES LTD.
CONSULTING ENGINEERS
HAWKESBURY ONTARIO

DWG. No. R328

DRAWN BY: B.J.L.	TRACED BY	CHECKED BY
DATE: DEC. 8th 1971	SCALES: AS SHOWN	

CONTRACT No. H-7150